


Building ID: 955
Floor Code: 2

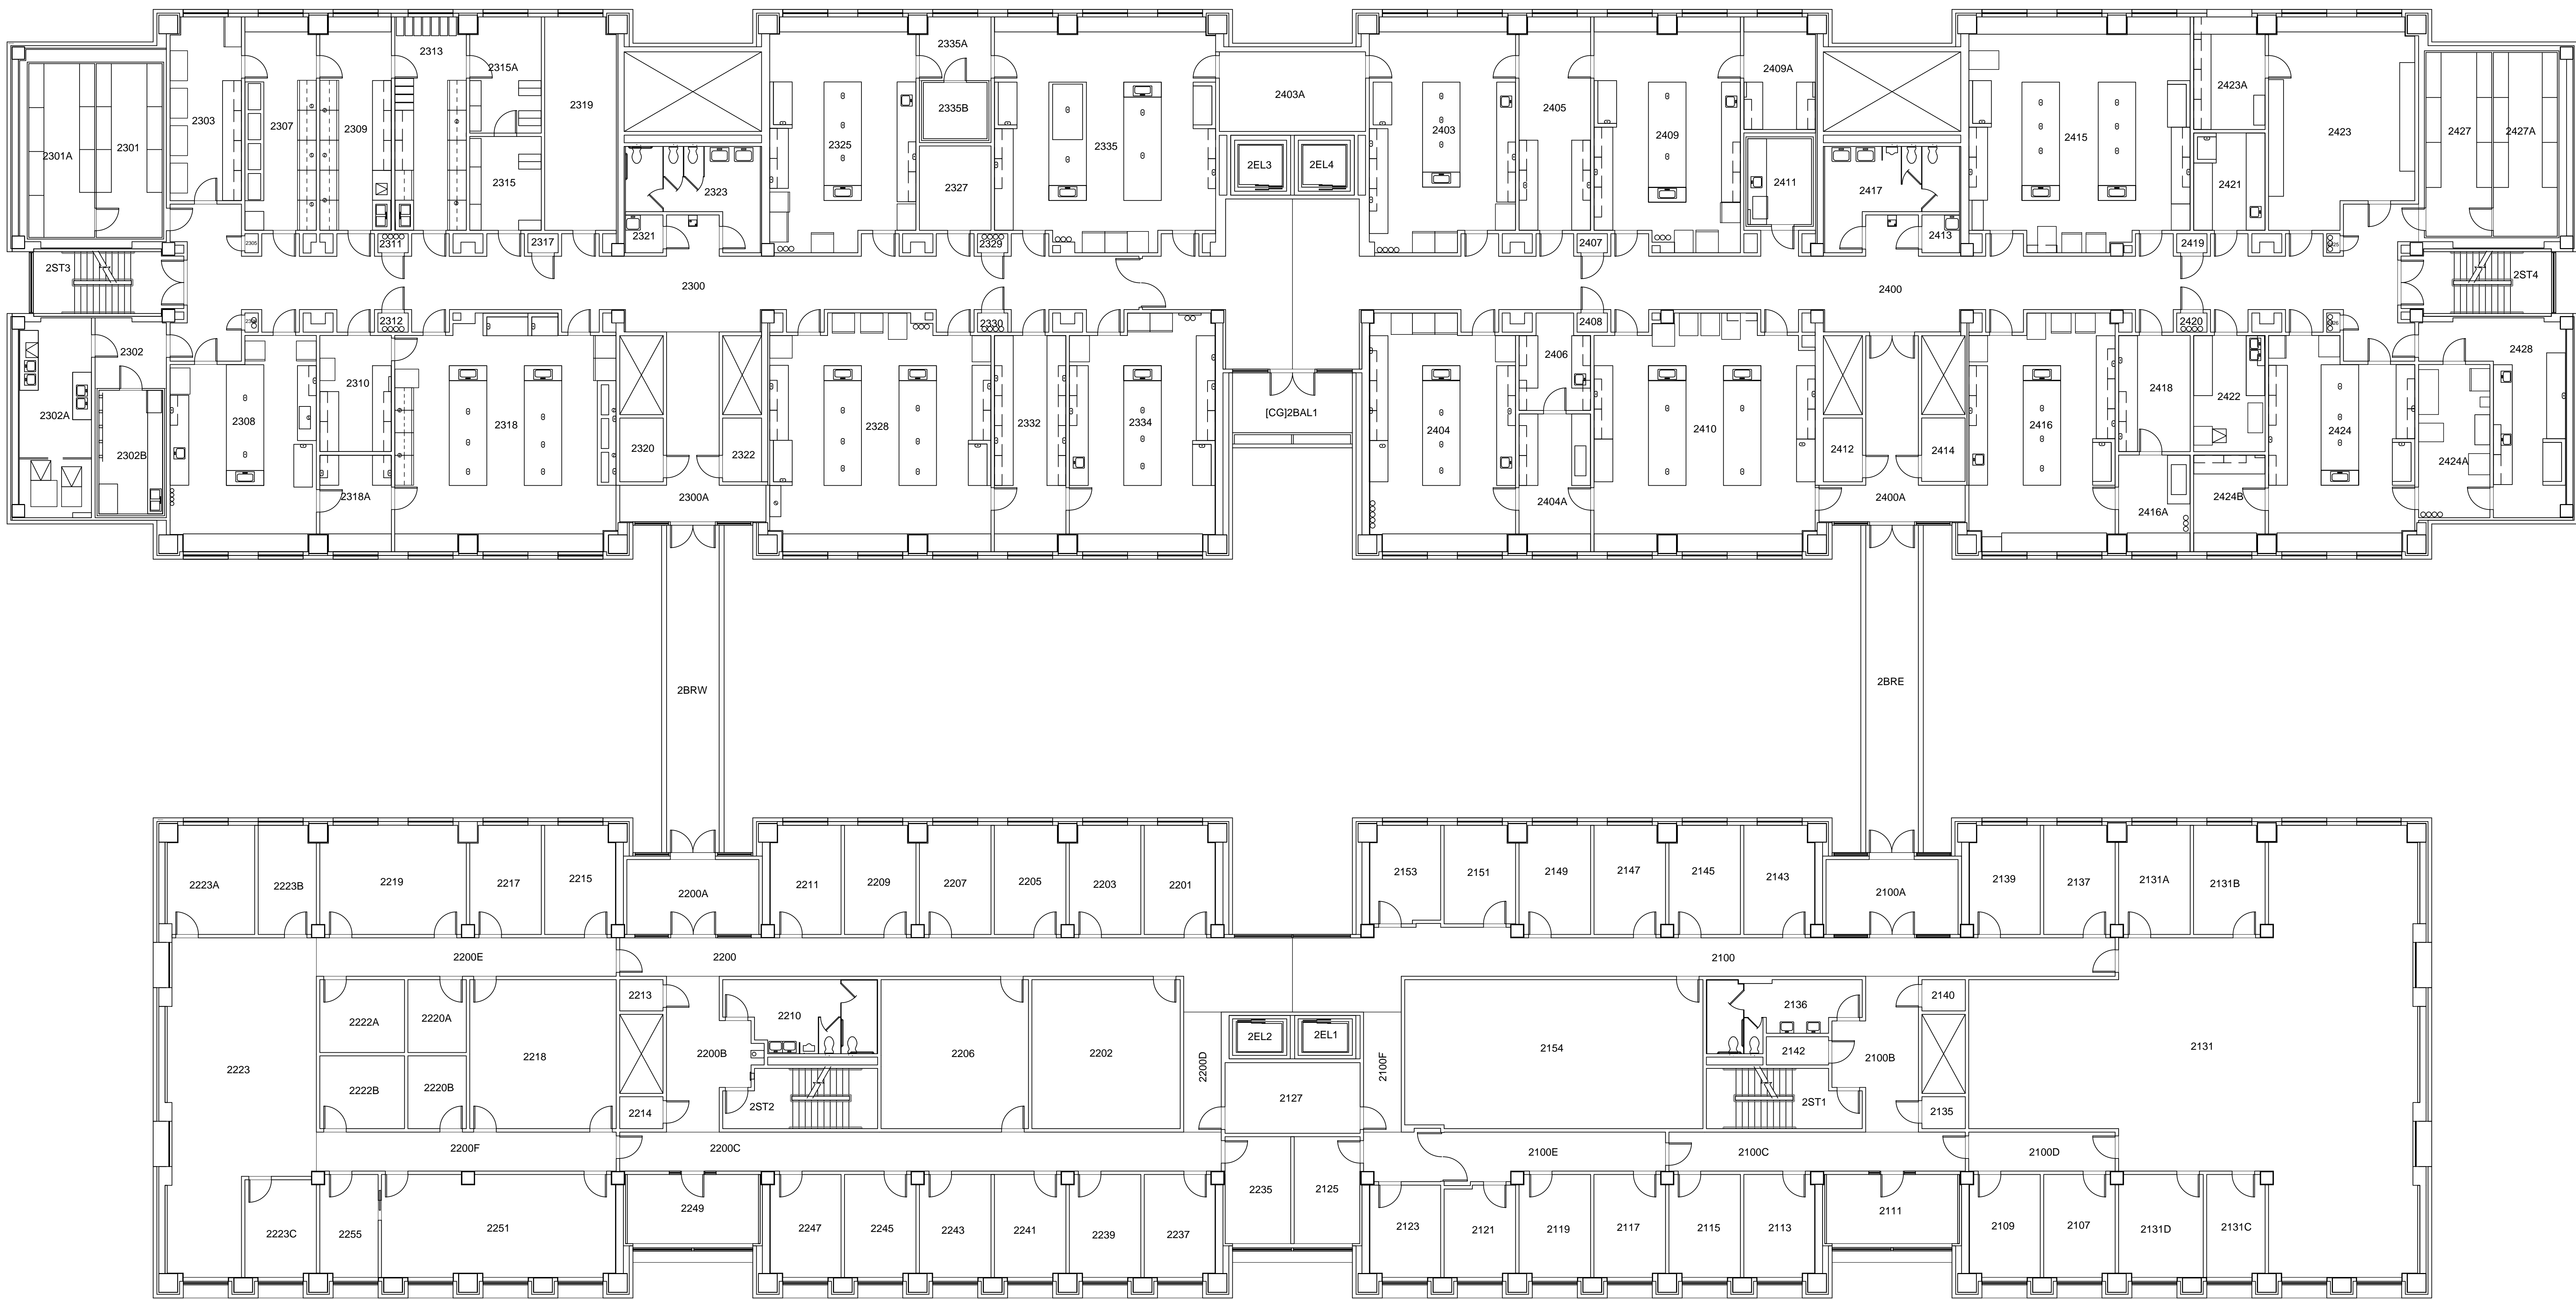

MEYER HALL
SECOND FLOOR

A2

NOT TO SCALE
DIGITAL PLOT

CAAN: 4556
ZONE: E139

PUBLISHED BY:
UCD Utilities-GIS
2/26/2013

UC Davis FacilitiesLink
facilitieslink.ucdavis.edu